Chipotle - 501-A North Berkeley Boulevard, Goldsboro, NC 27534
Firehouse Subs - 501-B North Berkeley Boulevard, Goldsboro, NC 27534
Sport Clips - 501-C North Berkeley Boulevard, Goldsboro, NC 27534
Sleepy's - 501-E North Berkeley Boulevard, Goldsboro, NC 27534
Vacant - 501-G North Berkeley Boulevard, Goldsboro, NC 27534
Vacant - 501-H North Berkeley Boulevard, Goldsboro, NC 27534
Kay Jewelers - 501-I North Berkeley Boulevard, Goldsboro, NC 27534
Vitamin Shoppe - 501-J North Berkeley Boulevard, Goldsboro, NC 27534

WALL TYPE LEGEND

1 — 8" CMU, FLUID APPLIED AIR/WATER BARRIER, 2" RIGID INSULATION, AIRSPACE, 4" BRICK VENEER. (EIFS/SIDING ABOVE)

1A — 8" CMU, FLUID APPLIED AIR/WATER BARRIER, 2" RIGID INSULATION, AIRSPACE, 4" BRICK VENEER. (EIFS/SIDING ABOVE). INTERIOR: 3-5/8" METAL STUDS @ 16" O.C. W/ FOIL FACED BATT INSULATION AND 1 LAYER 5/8 GWB. EXTEND TO DECK ABOVE.

2 — 5/8" GYP BD TIGHT TO DECK ABOVE ON 6" METAL STUDS @ 16" O.C. W/ FOIL FACED BATT INSULATION, 5/8" GLASS MAT SHEATHING, FLUID APPLIED AIR/WATER BARRIER, 2" RIGID INSULATION, AIRSPACE, 4" BRICK VENEER. (EIFS / SIDING ABOVE)

2A — 6" METAL STUDS @ 16" O.C. W/ FOIL FACED BATT INSULATION, 5/8" GLASS MAT SHEATHING, FLUID APPLIED AIR/WATER BARRIER, 2" RIGID INSULATION, AIRSPACE, 4" BRICK VENEER. (EIFS / SIDING ABOVE)

3 — FIRE BARRIER, 2 HOUR RATED WALL (UL #U419) 6" METAL STUDS @ 16" O.C. W/ 2 LAYERS OF 5/8" GYPSUM BOARD ON BOTH SIDES AND R-19 ACOUSTICAL INSULATION. EXTEND TO BOTTOM OF ROOF DECK. PROVIDE FIRESTOPPING AS REQUIRED TO MAINTAIN FIRE RATING.

4 — 3-5/8" METAL STUDS @ 16" O.C., 5/8" TYPE 'X' GYP. BD. EACH SIDE, TO 6" ABOVE CEILING.

4A — 3-5/8" METAL STUDS @ 16" O.C. W/ SOUND ATTENUATION INSULATION, 5/8" TYPE 'X' GYP. BD. EACH SIDE, TO 6" ABOVE CEILING. PROVIDE MOISTURE RESISTANT GYP. BD. TO 48" A.F.F. ON RESTROOM SIDE OF WALL.

5 — 6" METAL STUDS @ 16" O.C. W/ SOUND ATTENUATION INSULATION, 5/8" TYPE 'X' GYP. BD. EACH SIDE, TO 6" ABOVE CEILING. PROVIDE MOISTURE RESISTANT GYP. BD. TO 48" A.F.F. ON RESTROOM SIDE OF WALL.

*WALL SECTIONS DO NOT INDICATE INTERIOR WALL FINISHES OR CEILINGS - INTERIOR FINISH INFORMATION SHOWN ON PLANS SUPERCEDES FINISH INFORMATION SHOWN ON SECTIONS

*SEE WALL SECTIONS & PLAN DETAILS FOR ADDITIONAL INFORMATION ON WALL COMPOSITION

SYMBOL LEGEND

- 2.C — WALL TYPE KEY
- 01 — EQUIPMENT KEY
- 8 — WINDOW KEY
- 02 — DOOR TYPE KEY
- 00 / A8.00 — WALL SECTION KEY
- 00 / A3.00 — EXTERIOR ELEVATION KEY
- 00 / A3.00 — PLAN DETAIL KEY

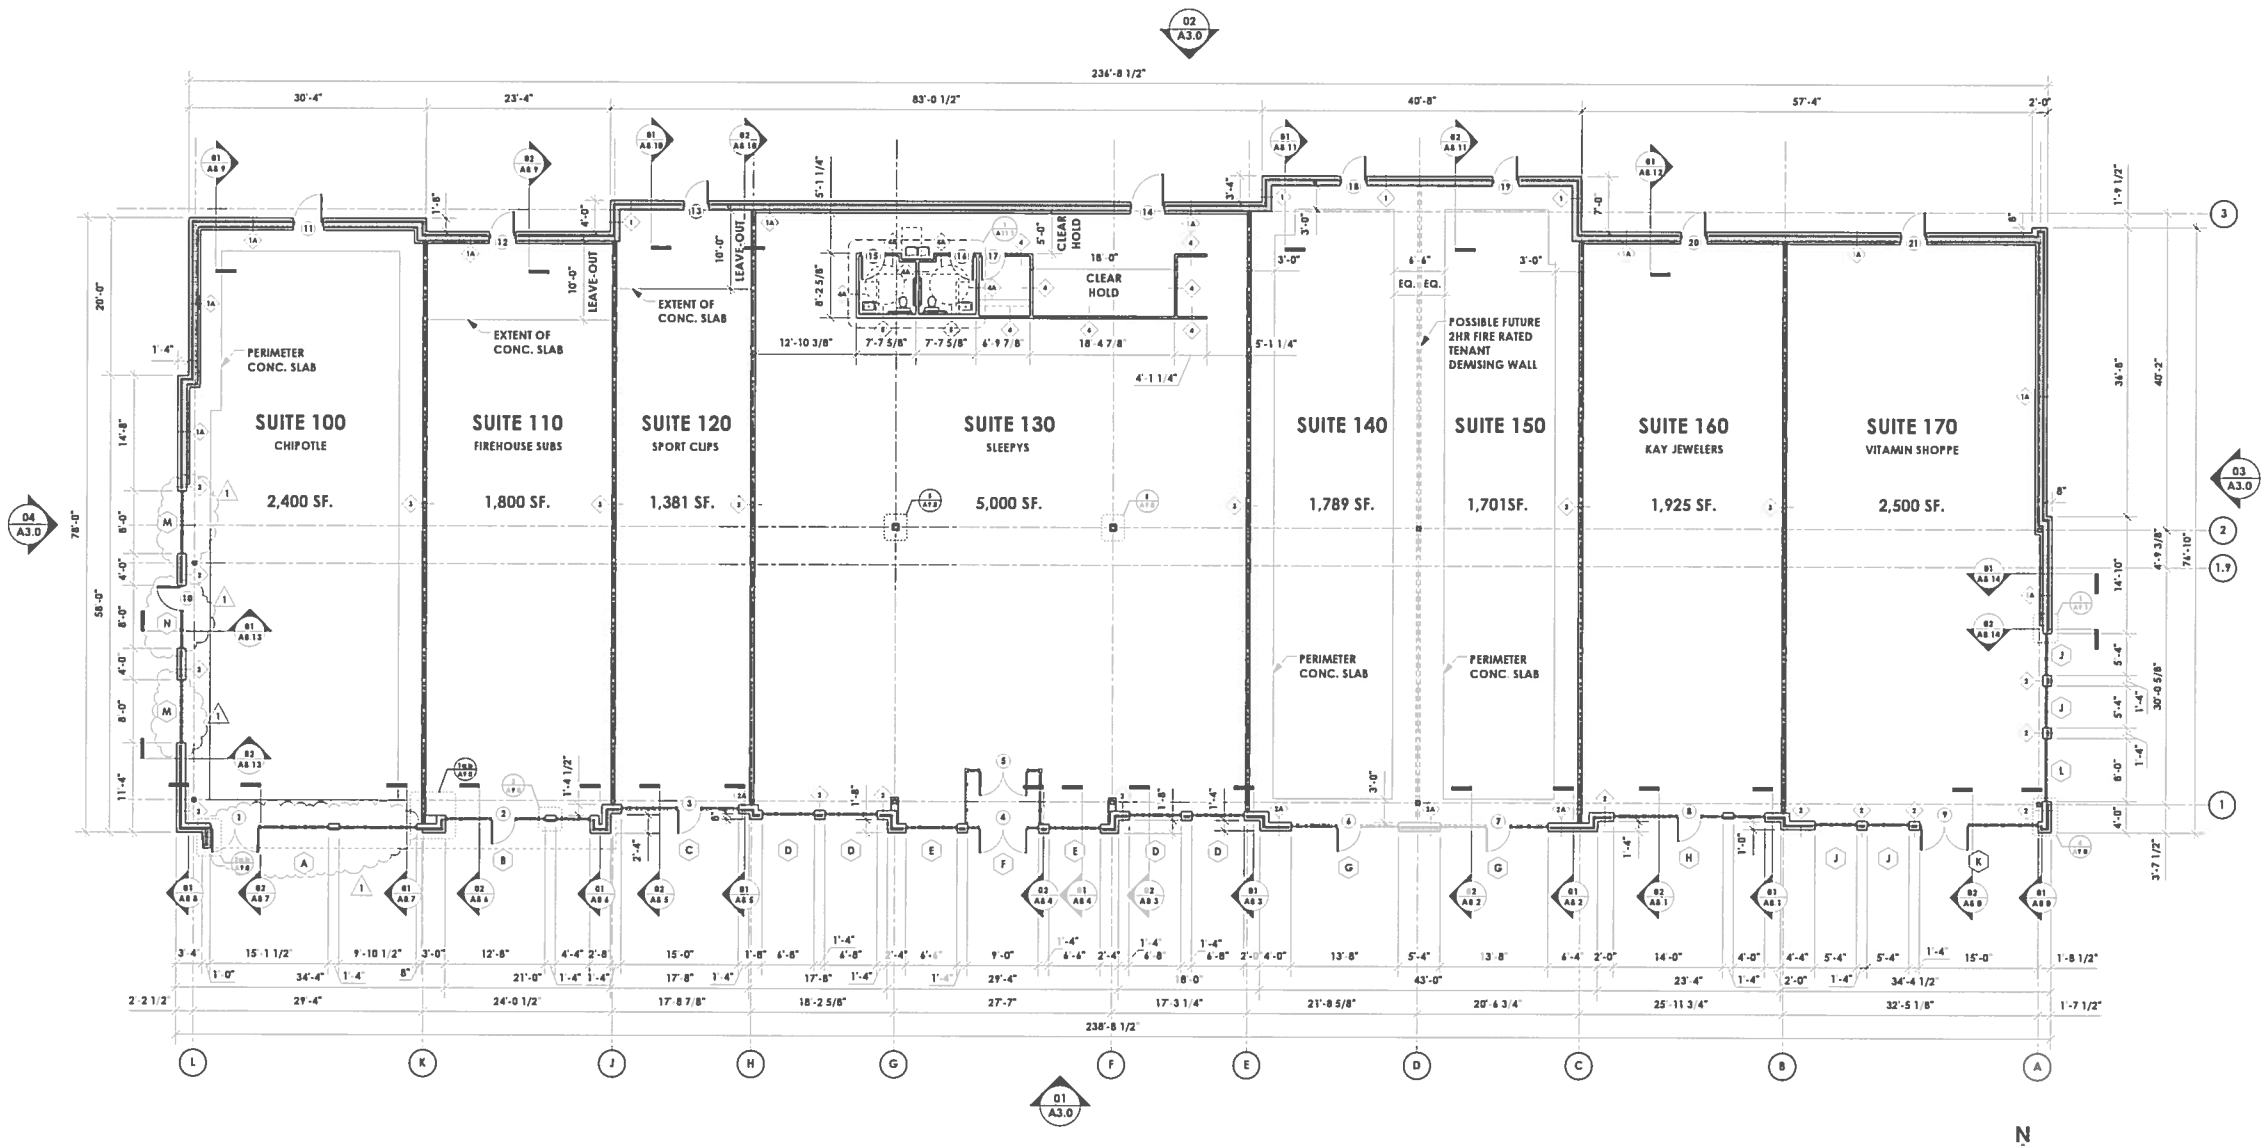

01 FLOOR PLAN
SCALE: 3/32" = 1'-0"

0 5 10 FT

N

FINLEY DESIGN PA
7806 NC Hwy 751
Suite 110
Durham, NC 27713
P 919-493-8200
F 919-493-8113
FINLEYDESIGNARCH.COM

HENRY GRAY FINLEY — REGISTERED ARCHITECT — 6829 — 7-15-15 — NORTH CAROLINA — DURHAM, N.C.

FINLEY DESIGN, P.A. — Registered Professional Corporation — 51513 — North Carolina — DURHAM, NC

BERKELEY BLVD.
GOLDSBORO, NC

REVISIONS
1 CHIPOTLE COMMENTS 10-23-15

PROJECT: 1451
DATE: 7.15.15
DRAWN BY: T.G
CHECKED BY: T.S

FLOOR PLAN
A1.0